


PAVING NOTES:

1. ALL PARKING AND DRIVES SHALL BE CONCRETE, CAST IN PLACE, 3000 P.S.I. @ 28 DAYS COMPRESSIVE STRENGTH.
2. DRIVEWAY PAVING SHALL BE A MIN. THICKNESS OF 5 INCHES REINFORCED WITH 6 X 6 W2.9 X W2.9 WELDED WIRE FABRIC. PARKING STALL PAVING SHALL BE MINIMUM THICKNESS OF 4".
3. PLACEMENT AND CURING OF CONCRETE SHALL BE IN ACCORDANCE WITH THE LATEST A.C.I. RECOMMENDATIONS.
4. PROVIDE KEYED METAL JOINTS ON A STAGGERED 20'-0" X 20'-0" GRID (MAX.) PROVIDE EXPANSION JOINTS AT BUILDING, WALKS, LANDINGS AND STREET.
5. CURBS SHALL BE AS SHOWN ON PLANS AND/OR AS REQUIRED BY LOCAL AUTHORITIES.
6. PARKING STALLS SHALL BE MARKED WITH 4" WIDE WHITE PAINTED STRIPES. HANDICAPPED PARKING STALLS SHALL BE MARKED TO COMPLY WITH ADA AND ANSI REGULATIONS.
7. PROVIDE 8" THICK CONCRETE DRIVEWAY APRON FROM CONNECTION TO THE STREET TO THE RIGHT-OF-WAY LINE AS PER CITY-PARISH STANDARD.

SITE PLAN

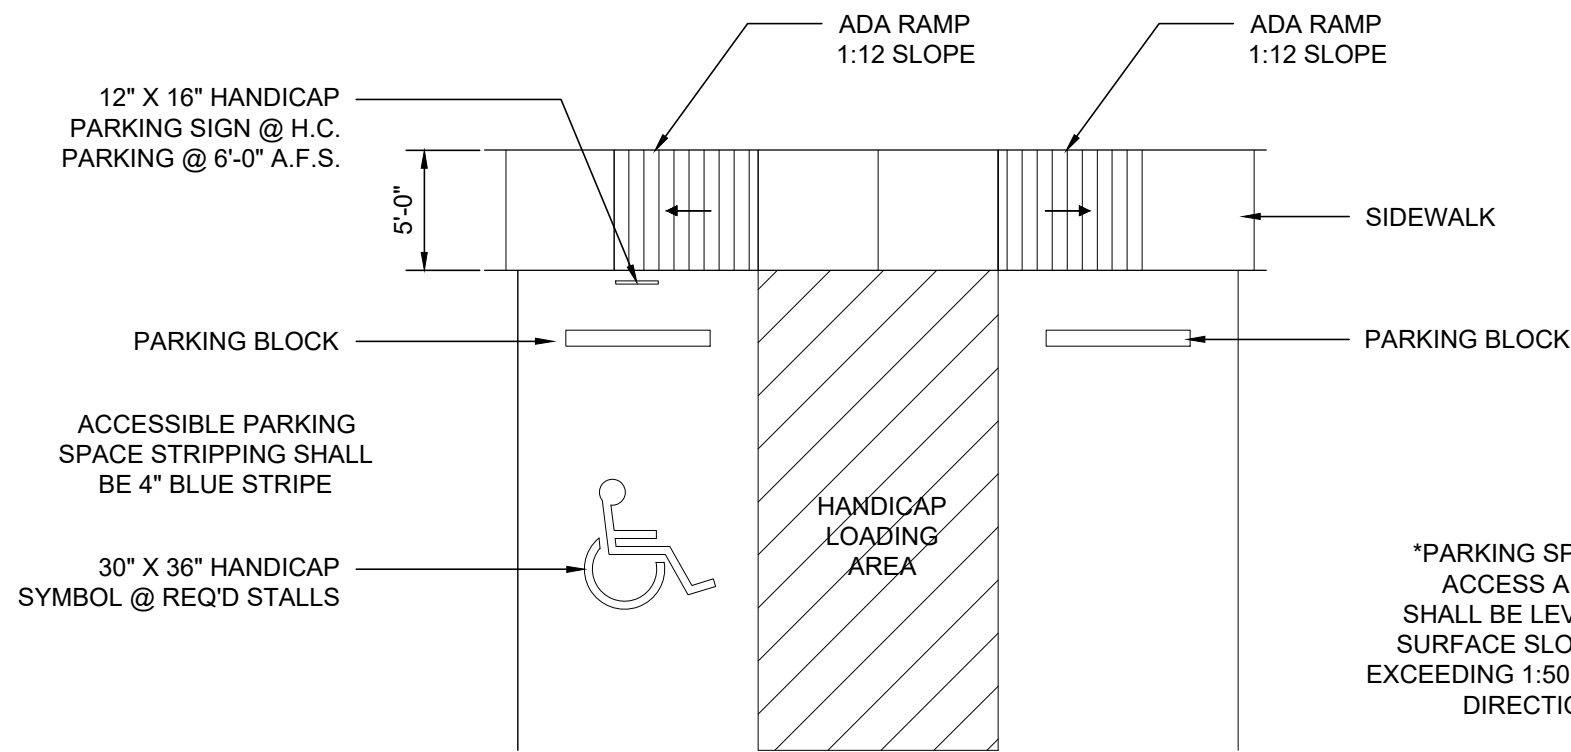


SHEET REVISIONS:
RELOCATED ADA
PARKING STALL

ACCESSIBLE PARKING STALL

N.T.S.

2

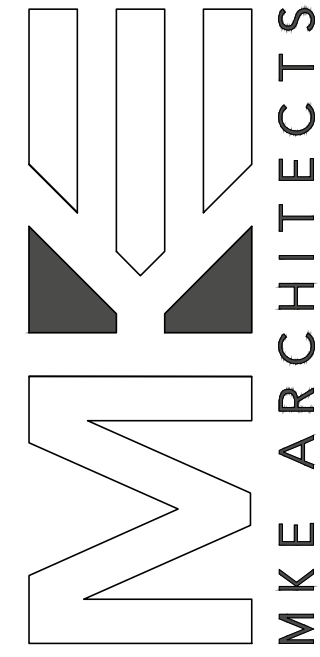

Office Information:
Main Office: 225.412.0048
Fax: 225.412.0049
MKE Architects.com
3233 S. SHERWOOD FOREST BLVD.
SUITE 203A
BATON ROUGE, LA 70816

Consultants Information:

Structural:
Forte and Tablada
9107 Interline Avenue
Baton Rouge, LA 70809
Jason Fennell
(225) 927-9321

Electrical:
Merge Engineering
7423 Picardy Avenue, Suite E1
Baton Rouge, LA 70808
Tim Verkaik
(225) 478-2990

Mechanical:
Henry C. Eyre Jr., PE INC.
7423 Picardy Avenue, Suite E
Baton Rouge, LA 70808
Trey Eyre
(225) 767-7070

Project Notes:

Project Title:
HASTEY BUILDING
TALON SITE

Project Location:
35260 HWY 30
GEISMAR, ASCENSION PARISH, LA

Sheet Revisions:

No.	Date	Description
1	6.1.18	RELOCATED ADA PARKING

Sheet Name:

SITE PLAN

Seal



Project Number:

18-01

Date:

MAY 11, 2018

Document Phase:

CONSTRUCTION DOCUMENTS

Sheet Number:

A1.01

Copyright 2018 by MKE Architects, LLC